


This map is reproduced from Ordnance Survey material with the permission of Ordnance Survey on behalf of the Controller of Her Majesty's Stationery Office © Crown copyright.Unauthorised reproduction infringes Crown copyright and may lead to prosecution or civil proceedings.Stockport Metropolitan Borough Council 100019571 2020

- KEY:
- CARRIAGEWAY RESURFACING
 - ON CARRIAGEWAY CYCLEWAY
 - FOOTWAY
 - SHARED FOOTWAY / CYCLEWAY
 - SEGREGATED CYCLEWAY
 - CYCLE BUFFER ZONE
 - VERGE / EMBANKMENT / LANDSCAPE
 - CONTROLLED TACTILE PAVING
 - UNCONTROLLED TACTILE PAVING
 - CORDUROY HAZARD PAVING
 - PEDESTRIAN SIGNAL CROSSING
 - PEDESTRIAN / CYCLE SIGNAL CROSSING
 - TRAFFIC CALMING FEATURE
 - PROPOSED NEW KERB
 - CYCLE DEMARCATION BLOCK
 - FLUSH EDGING KERB
 - GRANITE SETTS
 - TREE TO BE REMOVED
 - NEW TREE

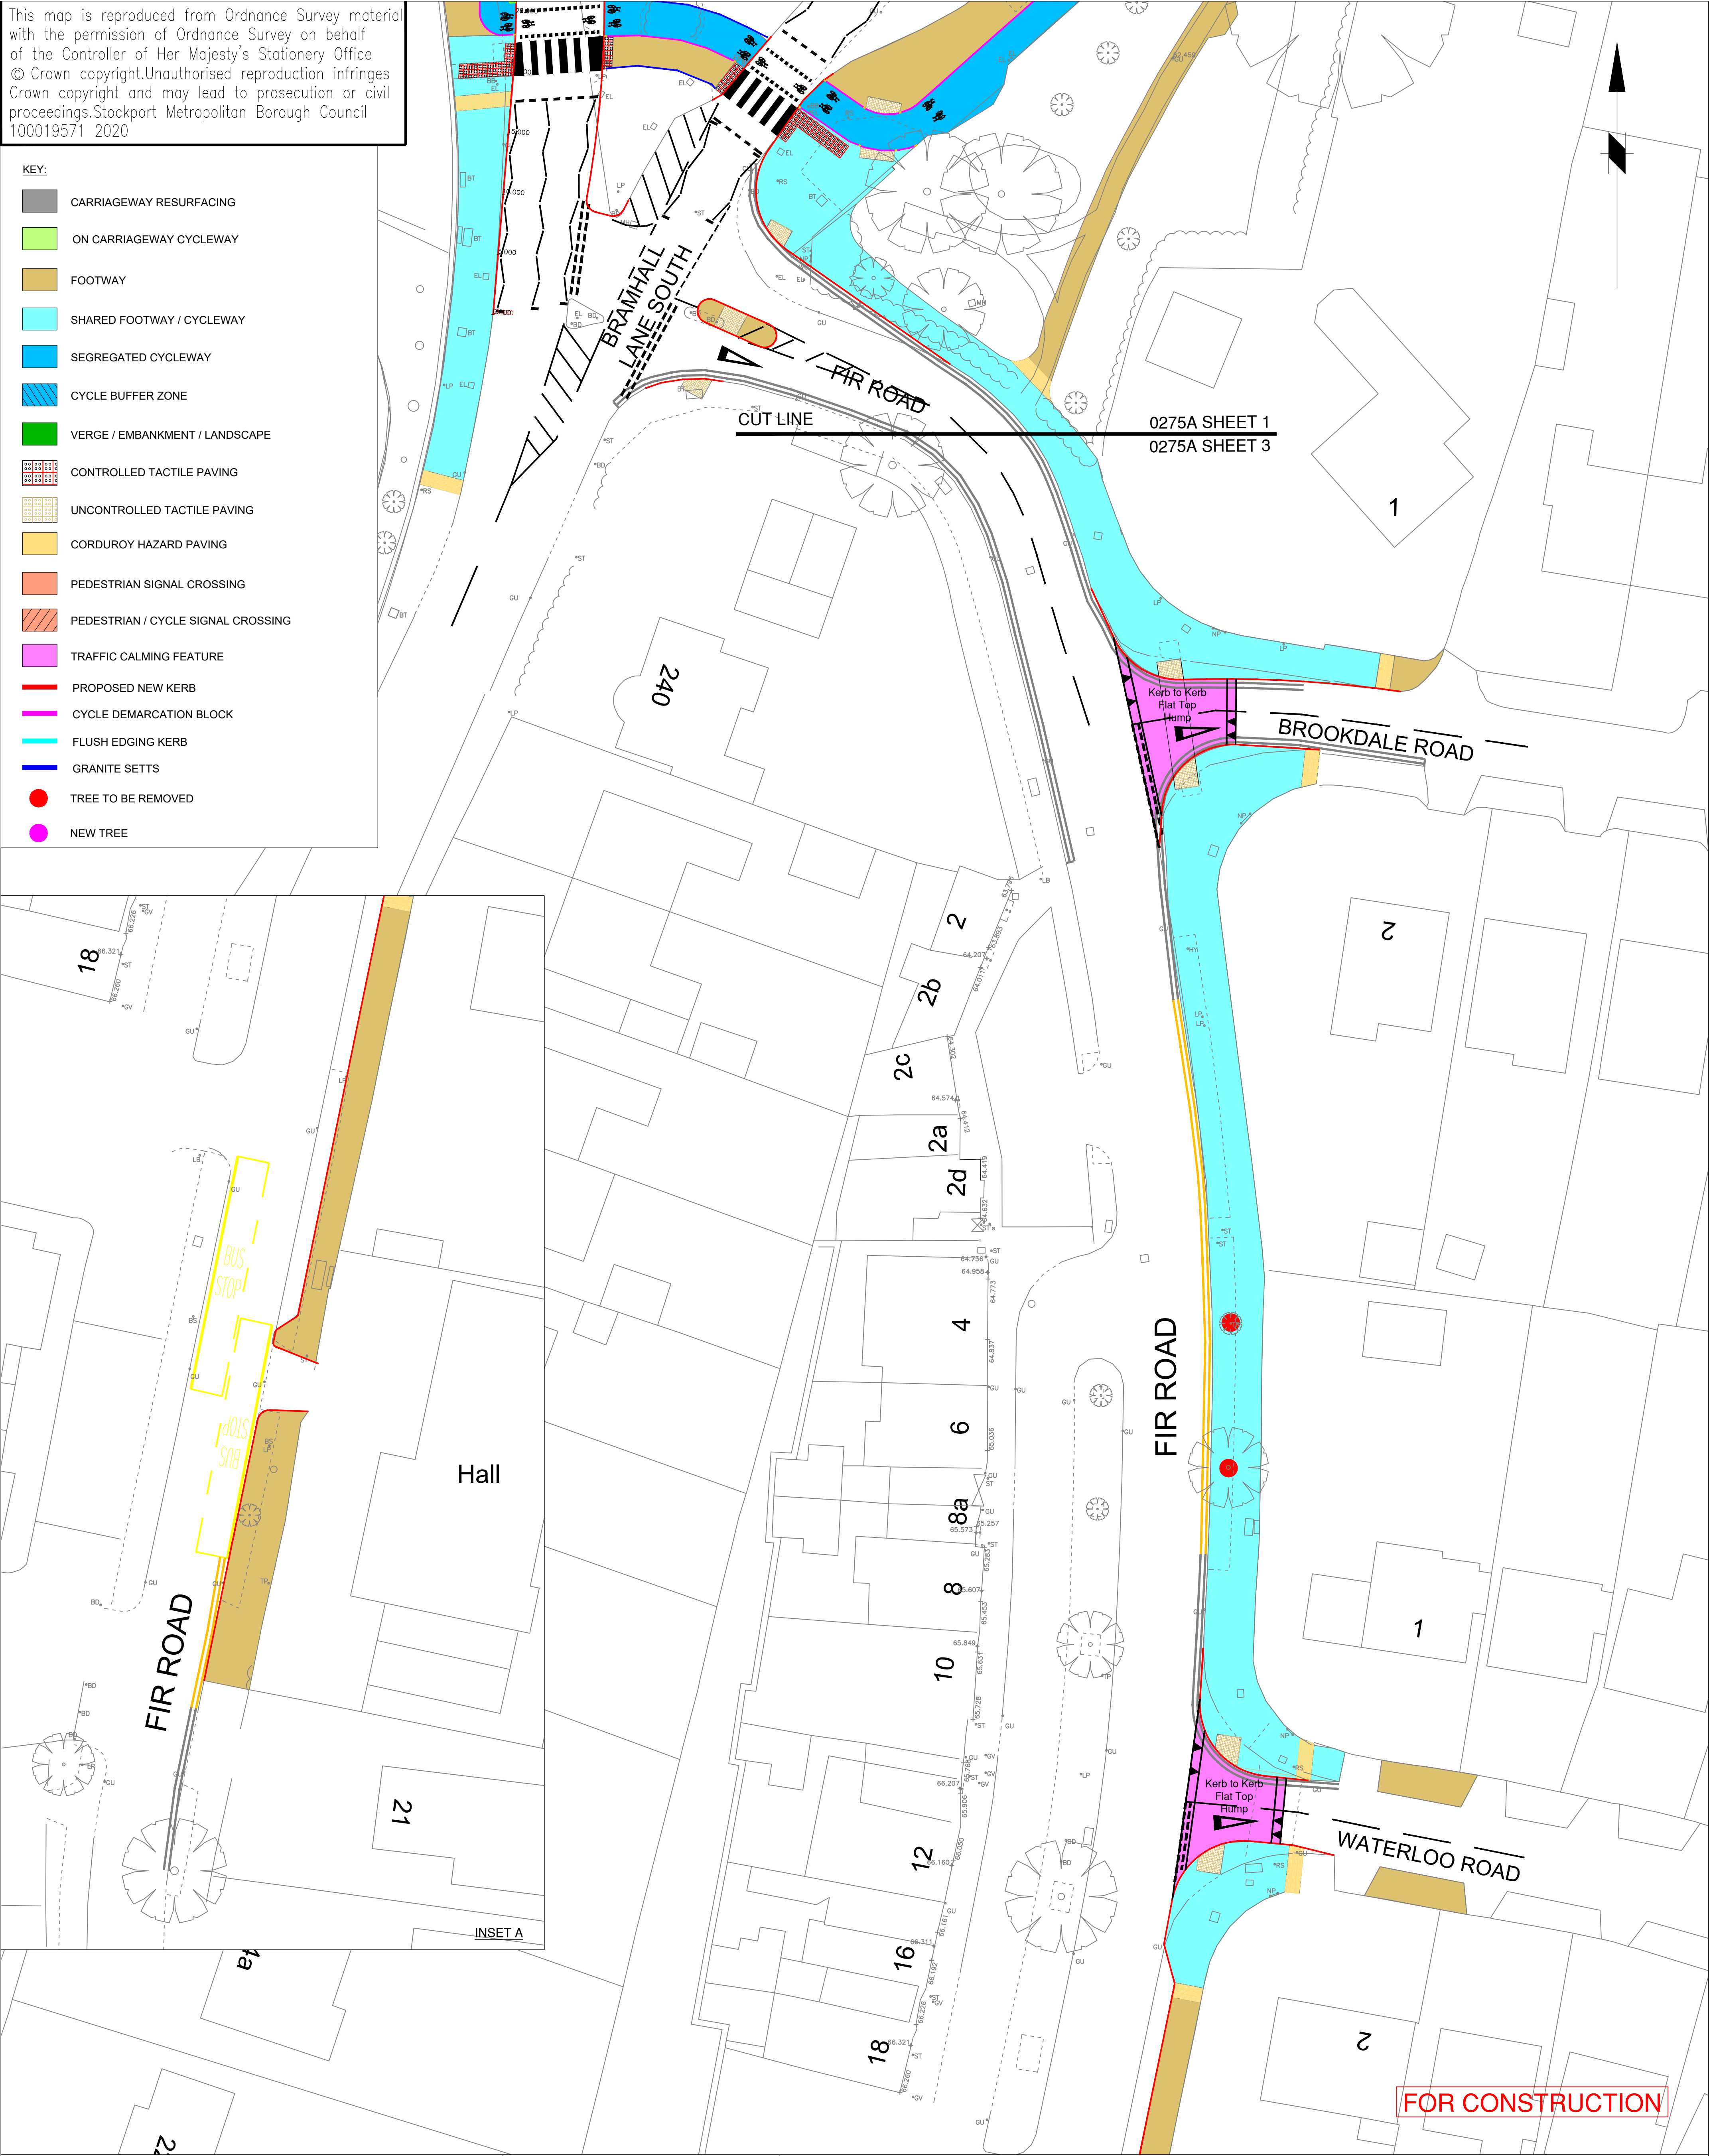

STOCKPORT
METROPOLITAN BOROUGH COUNCIL

Tel: 0161 474

CAROLINE SIMPSON
CORPORATE DIRECTOR
PLACE

Rev.	Drawn	Checked	Date	Revision Details

MCF - 0275A BRAMHALL GREEN ROUNDABOUT TO HILLCREST ROAD

	MJD	DMcC			
	13.11.19	13.11.19	20.08.20	07.09.20	
1:500					
C/0275A/100/001-003					

GENERAL ARRANGEMENT SHEET 3 OF 3