


This map is reproduced from Ordnance Survey material with the permission of Ordnance Survey on behalf of the Controller of Her Majesty's Stationery Office © Crown copyright.Unauthorised reproduction infringes Crown copyright and may lead to prosecution or civil proceedings.Stockport Metropolitan Borough Council 100019571 2020

- KEY:
- Footway
 - Shared Footway / Cycleway
 - Segregated Cycleway
 - Segregated Cycle Paving
 - Hazard Paving
 - Proposed new Kerb
 - Proposed Demarcation Kerb
 - Proposed Demarcation Start/End Block
 - Proposed Edging Kerb
 - Driveway Access
 - Proposed Bollards
 - Proposed Dimensions
 - Proposed Road Markings in **BLACK**

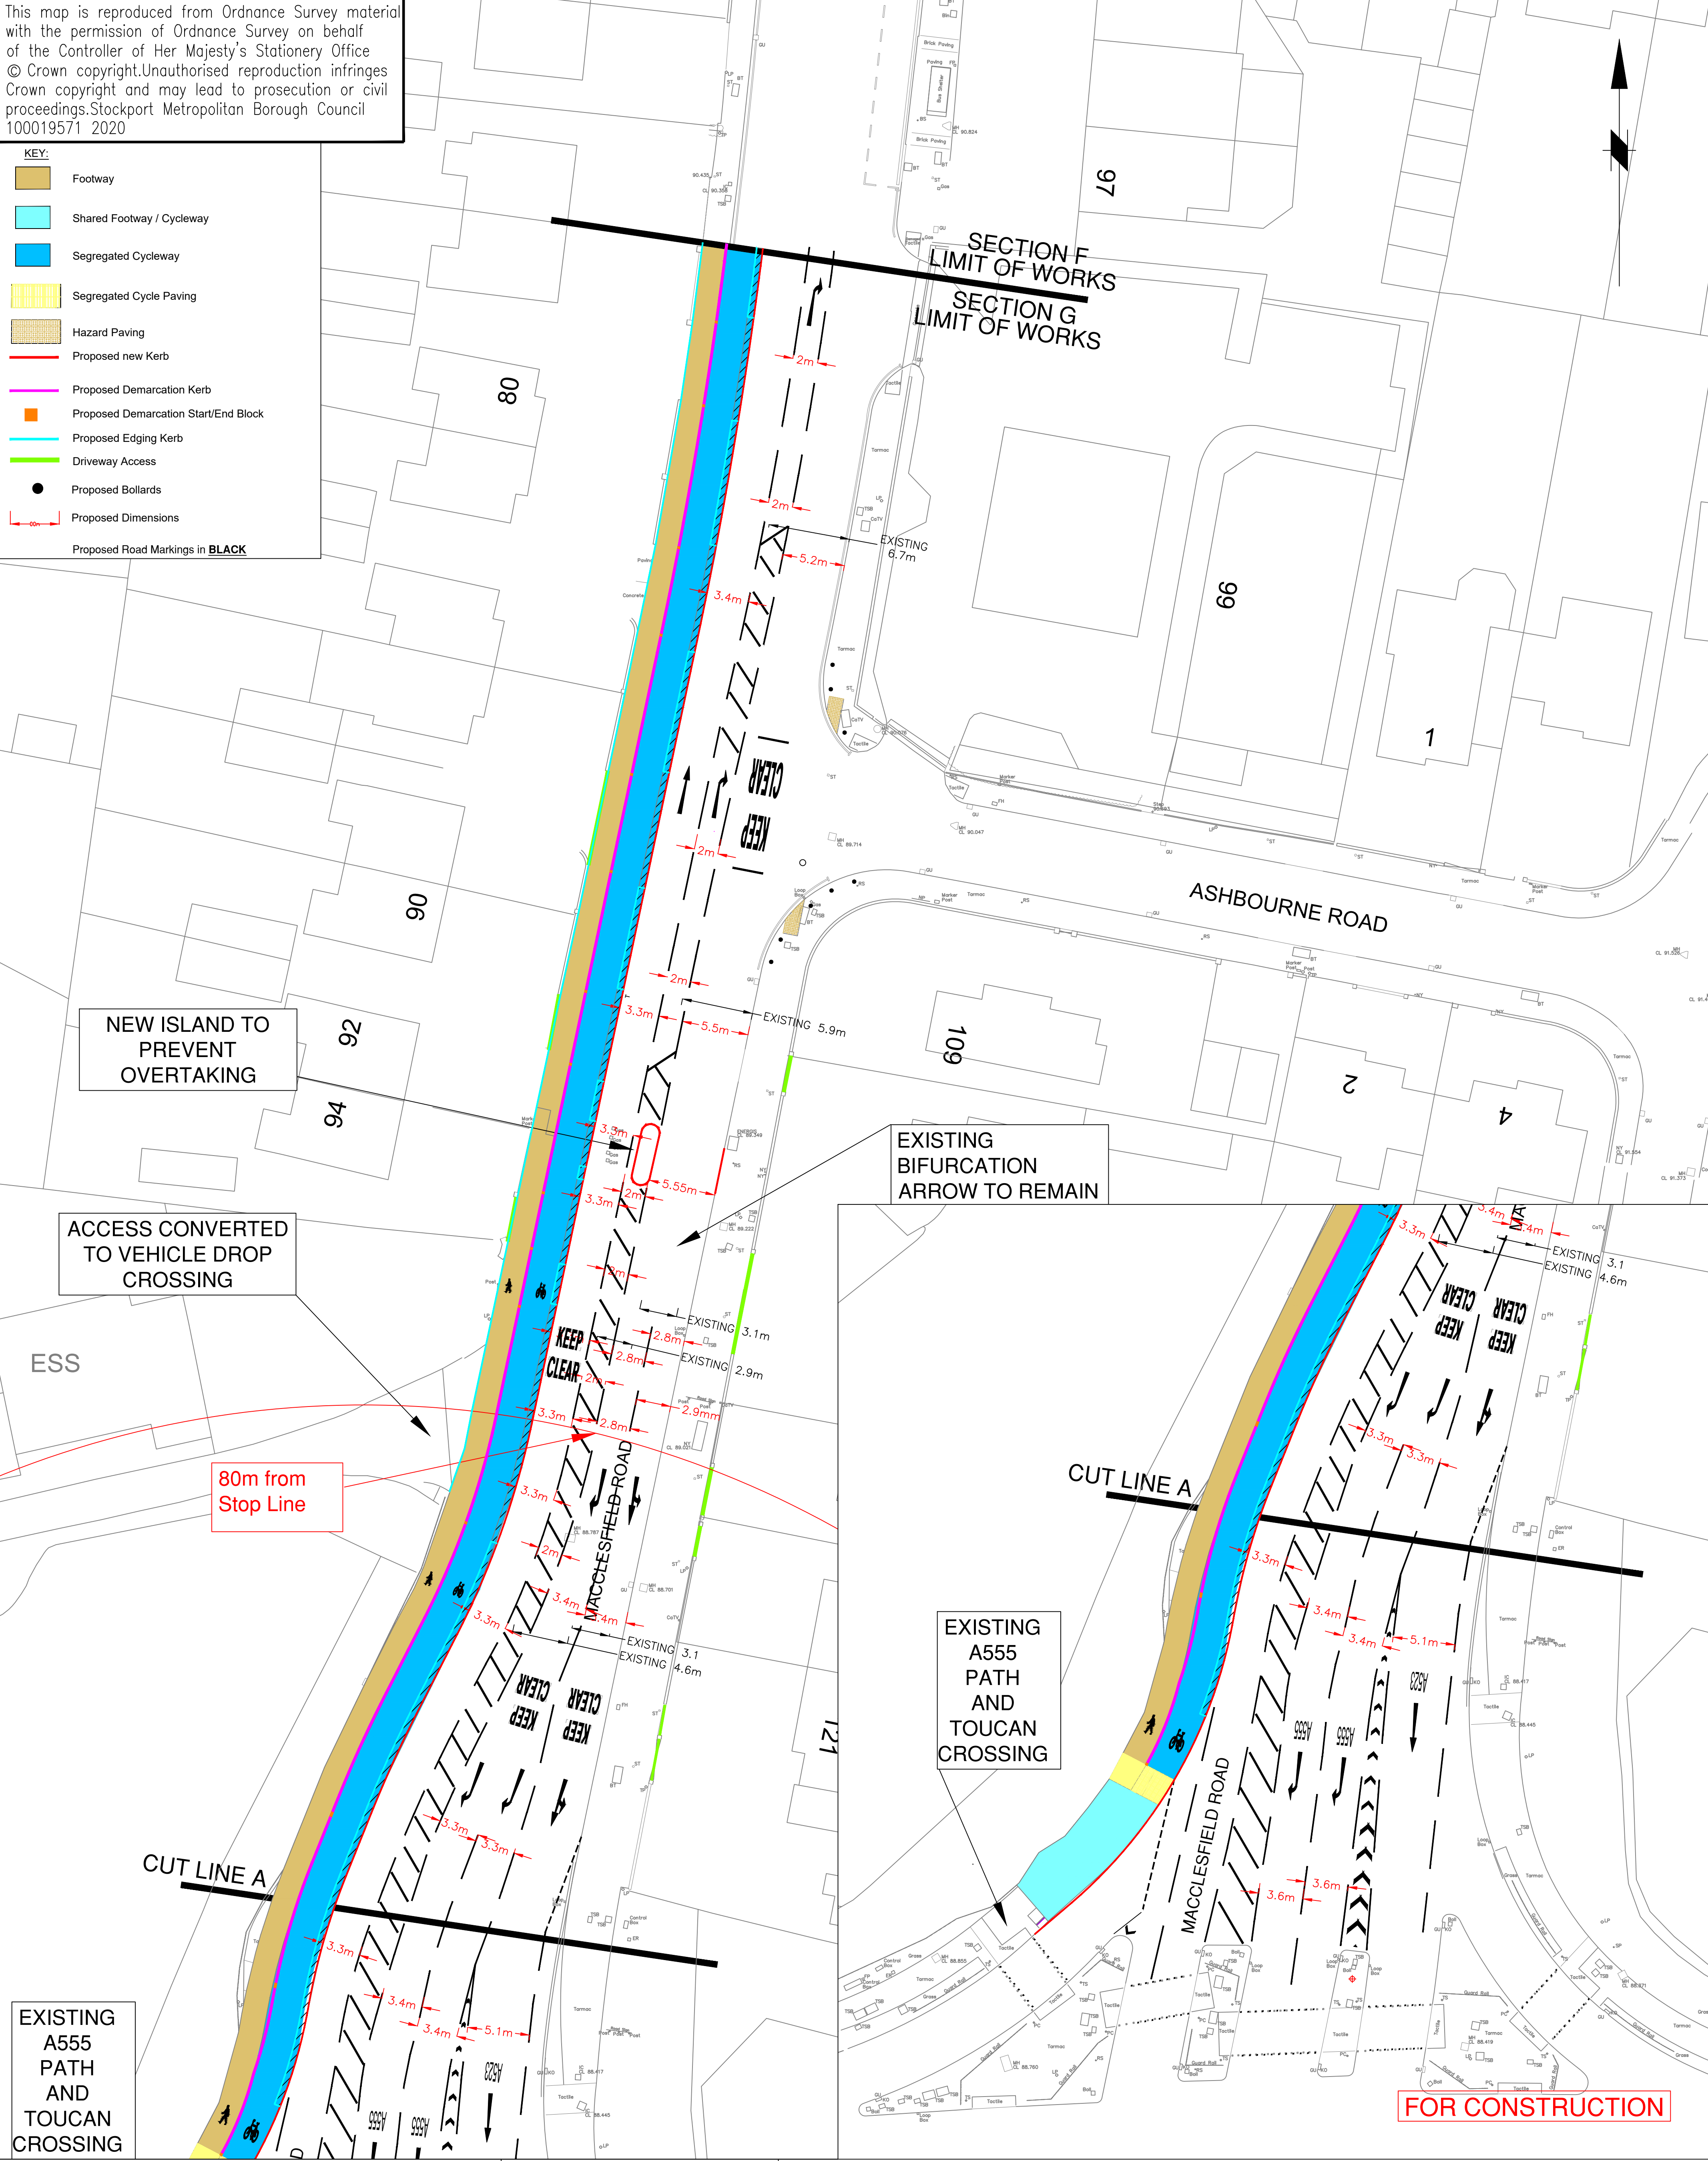

STOCKPORT
METROPOLITAN BOROUGH COUNCIL

HIGHWAYS AND TRANSPORTATION
STOPFORD HOUSE
STOCKPORT SK1 3XE
Tel: 0161 474 4809

CAROLINE SIMPSON
CORPORATE DIRECTOR
PLACE

Rev.	Drawn	Checked	Date	Revision Details
A	AV	BJD	15.02.21	Some F/Voy edging removed to match Series 0800 & 1100

DRAWN	AV	ENGINEER	AV	CHECKED	SEB	APPROVED	BJD
DATE	18.09.20	DATE	18.09.20	DATE	02.11.20	DATE	03.11.20
SCALE	1:250 @ A1						
DRAWING NUMBER	C/0275G/0100/001						Revision A

JOB TITLE MCF 0275G - MACCLESFIELD ROAD, HAZEL GROVE

DRAWING TITLE GENERAL ARRANGEMENT